HWY 11 COMMERICAL

THE HIGHLANDS OF CHELSEA

SCHEMATIC LAYOUT

Prepared by InSite Engineering, LLC

NOVEMBER 2020

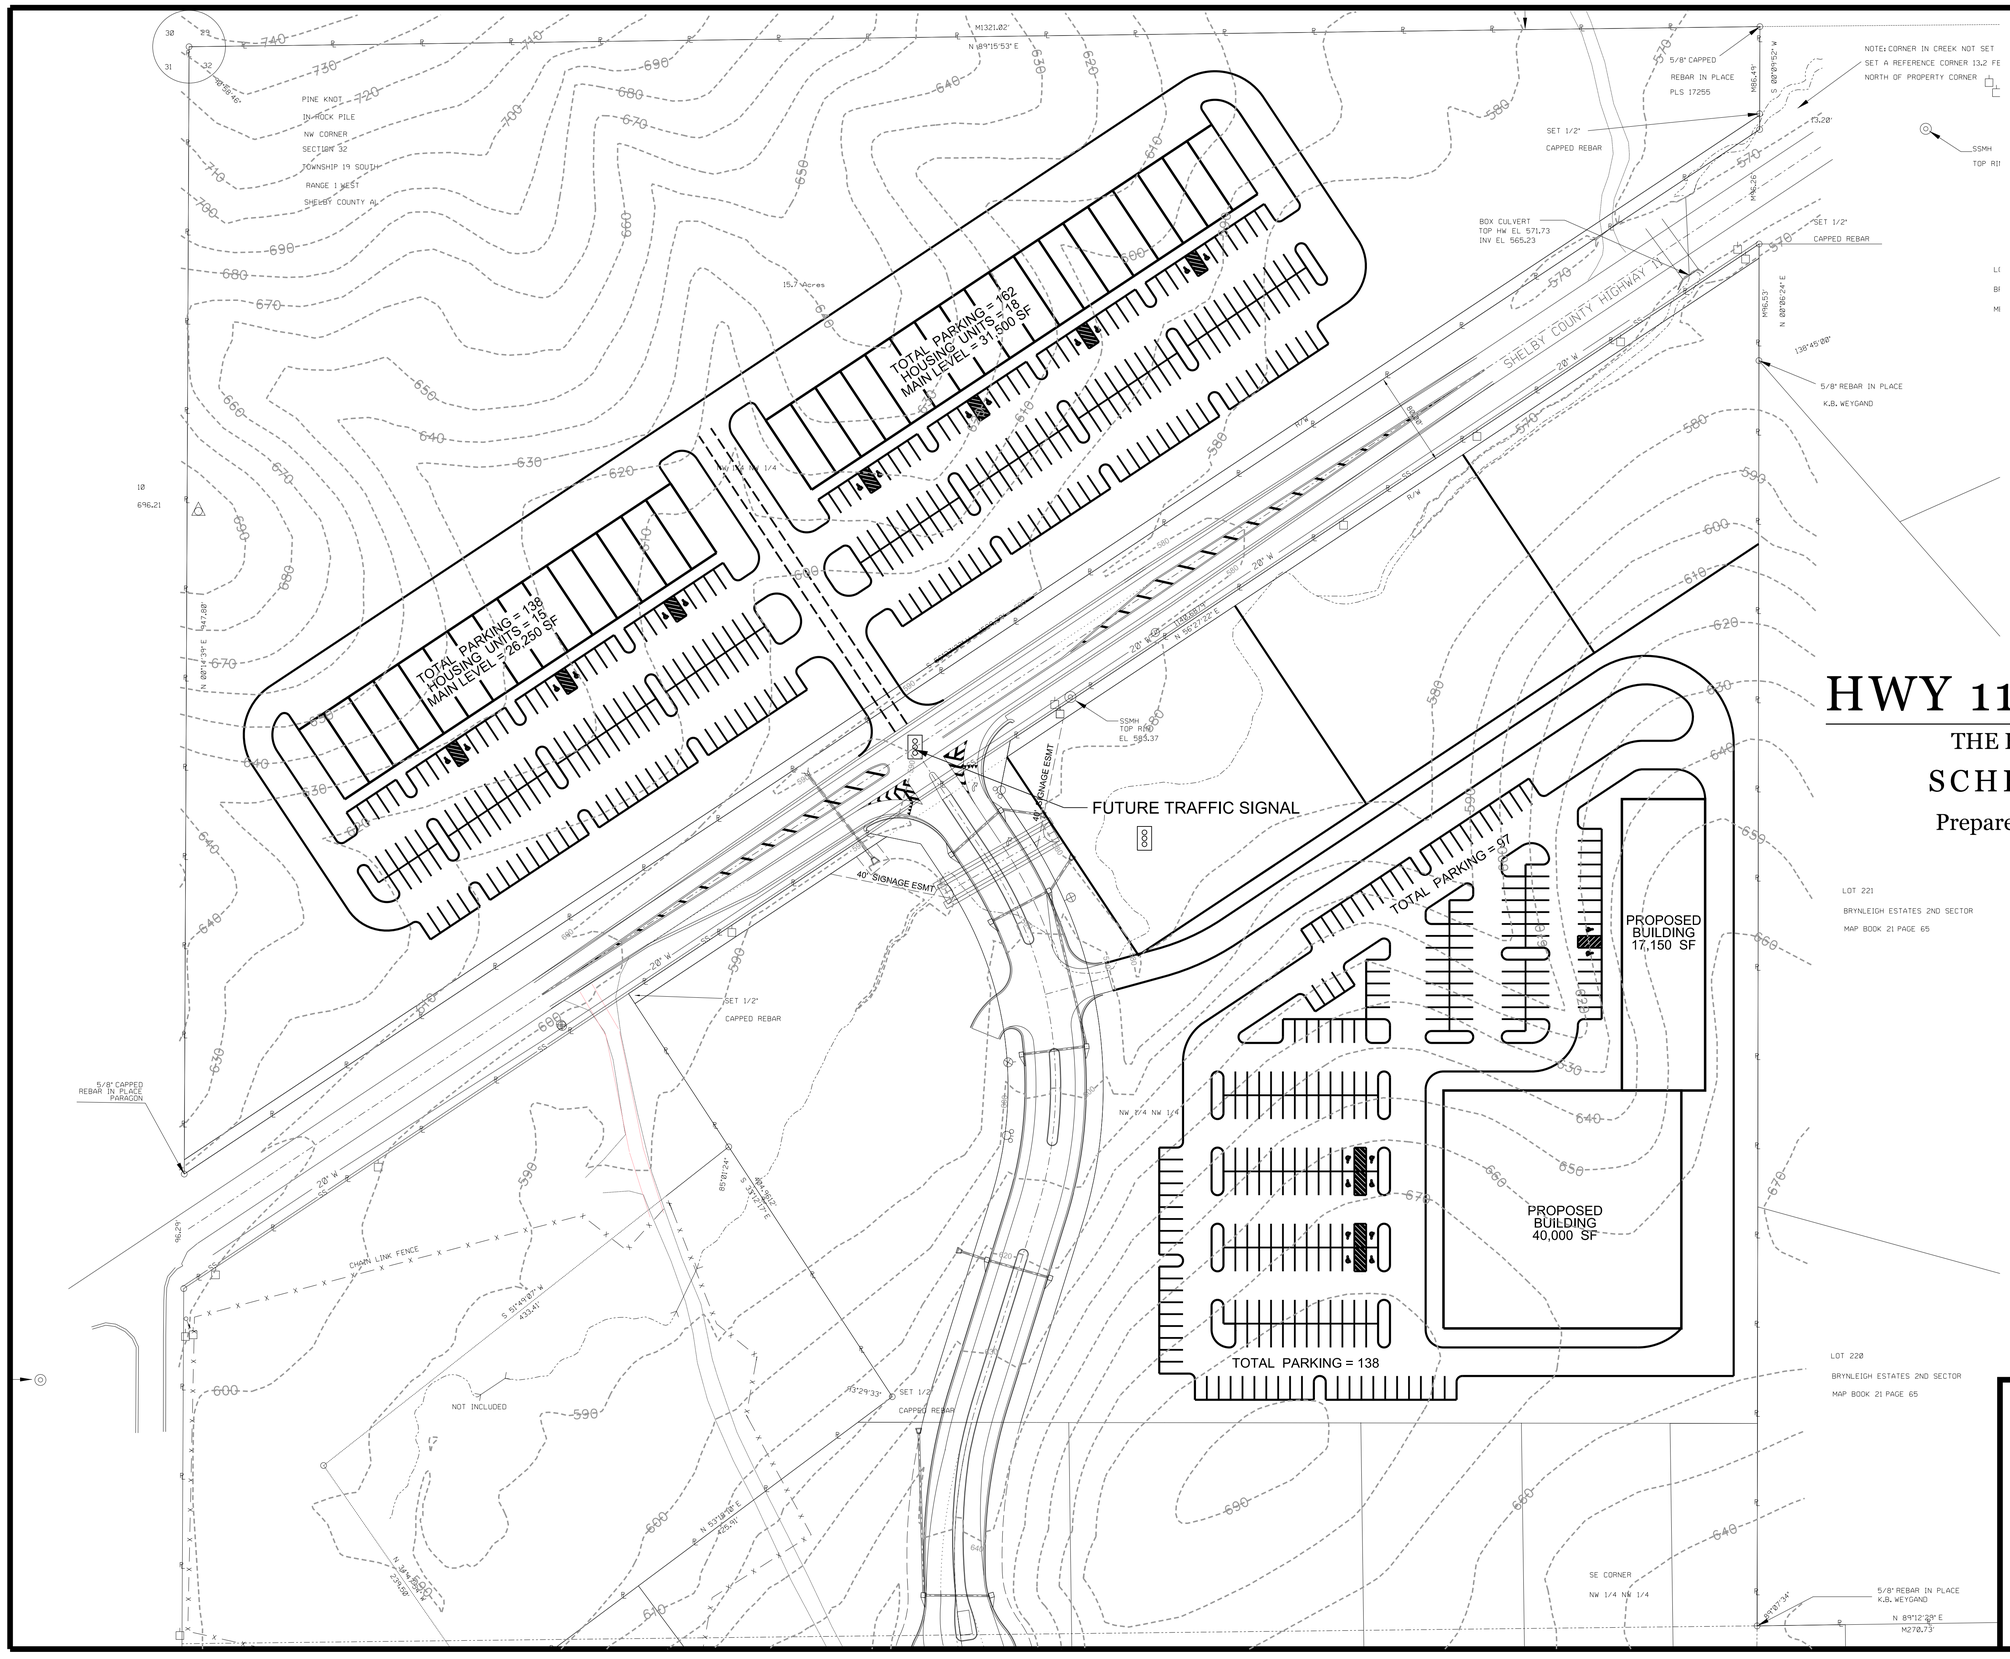

INSITE ENGINEERING

5800 FELDSPAR WAY
HOOVER, ALABAMA 35244
OFFICE (205) 733-9696
FAX (205) 733-9697

CIVIL / GIS
INFRASTRUCTURE
ENVIRONMENTAL
PLANNING
COMMERCIAL
RESIDENTIAL

THE DRAWING, AND THE DESIGN SHOWN IS THE PROPERTY OF INSITE ENGINEERING, LLC
THE DRAWING MAY NOT BE USED FOR ANY PURPOSE NOT AGREED TO IN WRITING BY
INSITE ENGINEERING, LLC AND ANY USE WITHOUT SUCH AGREEMENT IS SUBJECT TO LEGAL ACTION.
COPYRIGHT © 2020, INSITE ENGINEERING, LLC