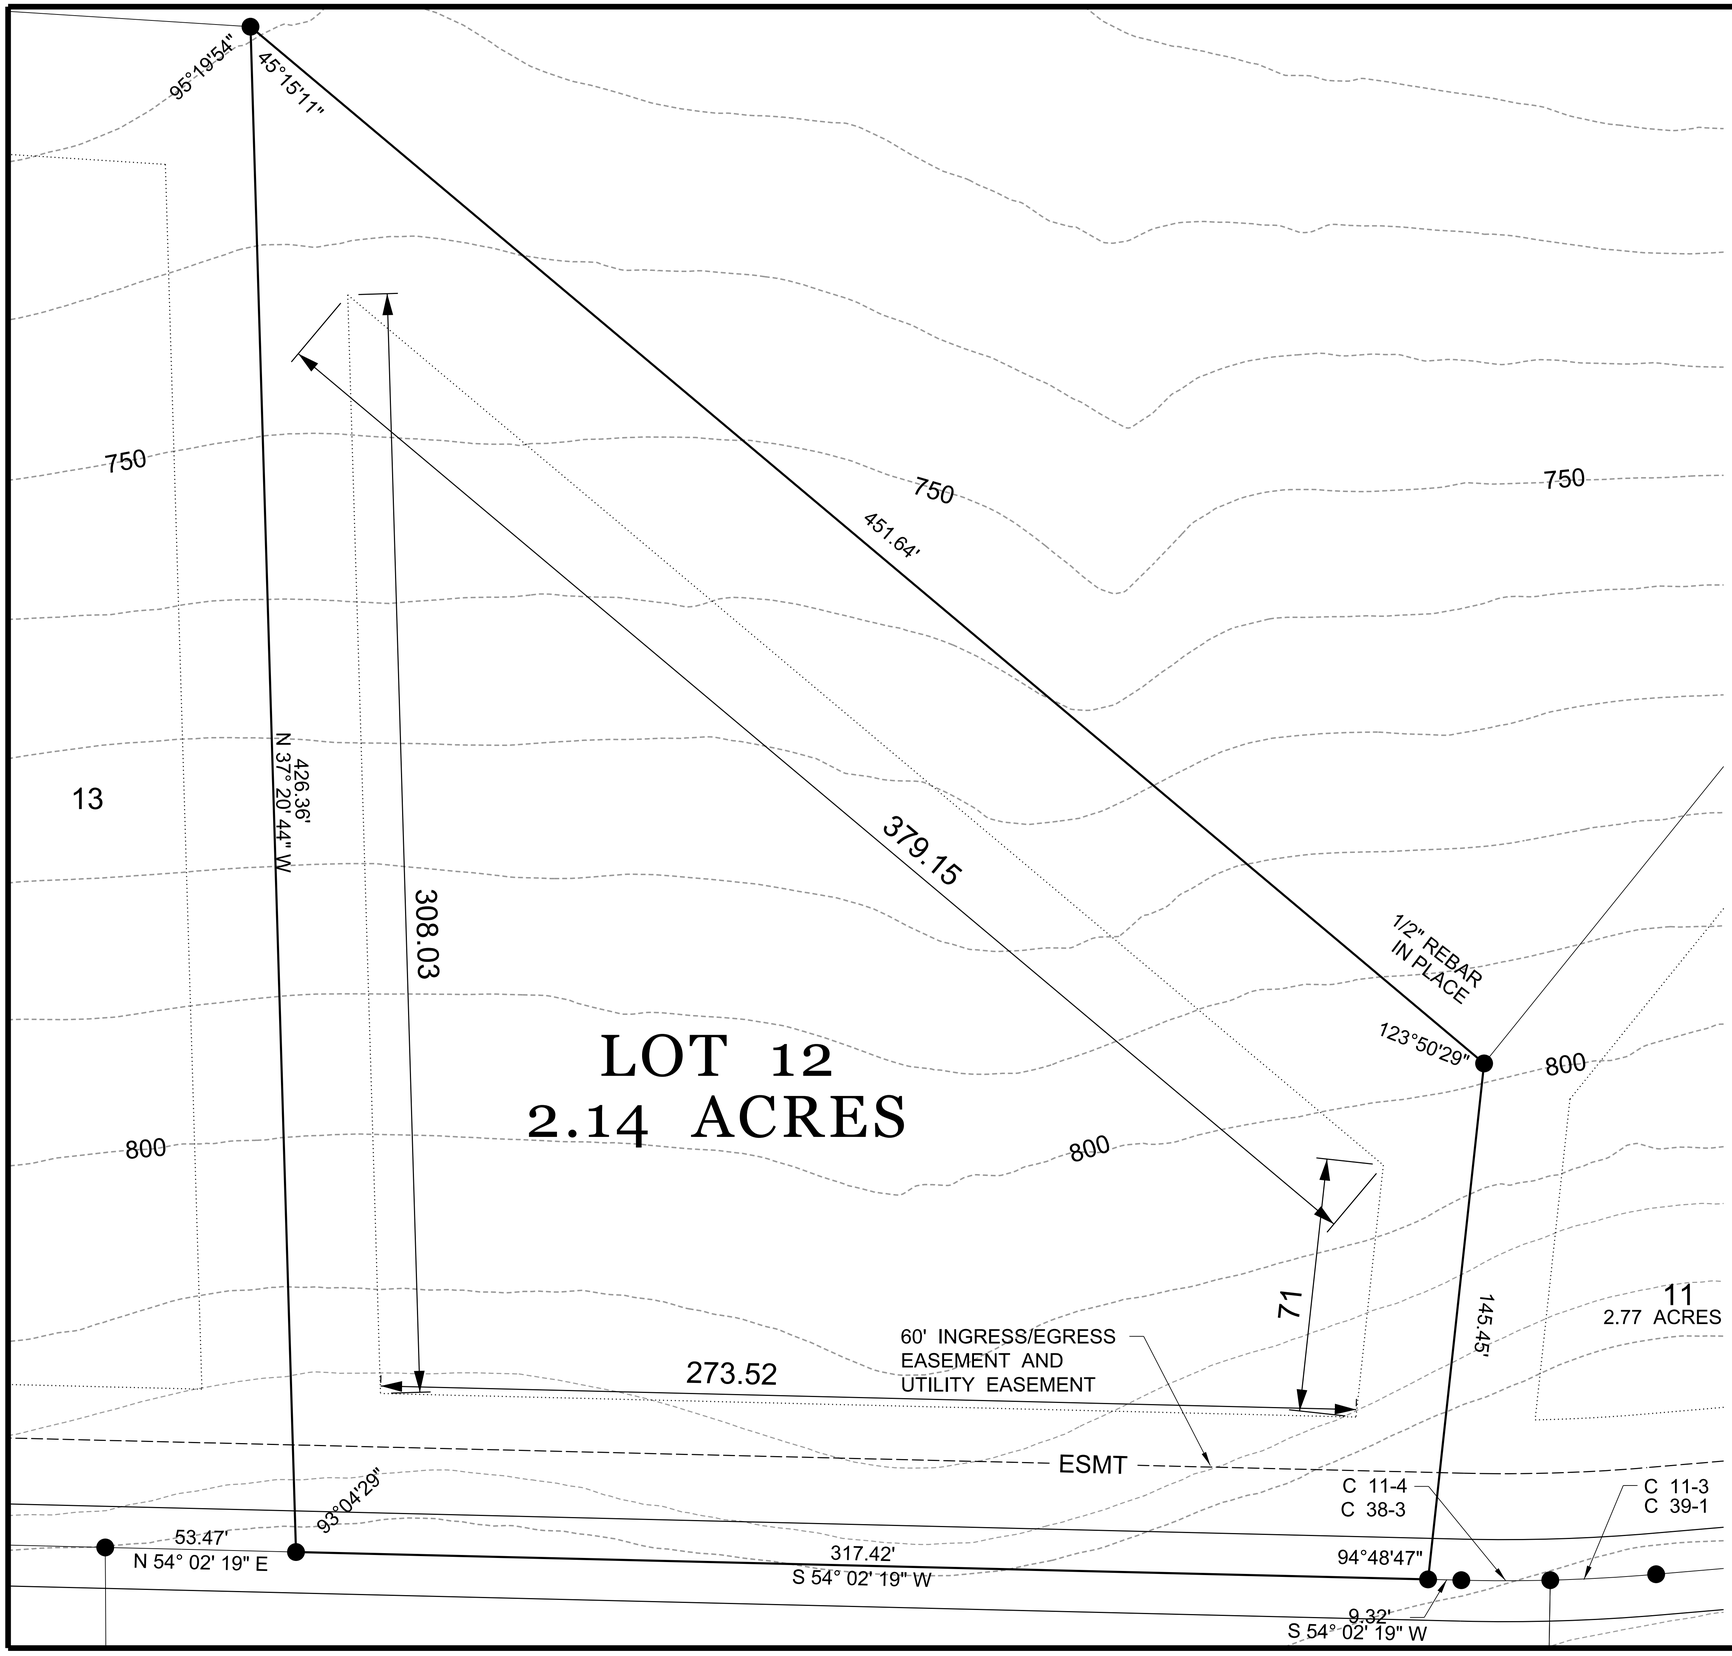

THE HIGHLANDS

LOT DIMENSIONS AND LAYOUT

LOT No. 12

Phase 1 Sector 3

THE HIGHLANDS

EST • 2016

INSITE ENGINEERING

5800 FELDSPAR WAY
HOOVER, ALABAMA 35244
OFFICE (205) 733-9696
FAX (205) 733-9697

CIVIL / GIS
INFRASTRUCTURE
ENVIRONMENTAL
PLANNING
COMMERCIAL
RESIDENTIAL

THIS DRAWING AND THE DESIGN SHOWN IS THE PROPERTY OF INSITE ENGINEERING, LLC
THE REPRODUCTION, COPYING OR USE OF THIS DRAWING WITHOUT THEIR WRITTEN CONSENT IS PROHIBITED AND ANY INFRINGEMENT WILL BE SUBJECT TO LEGAL ACTION.
COPYRIGHT © 2017, INSITE ENGINEERING, LLC