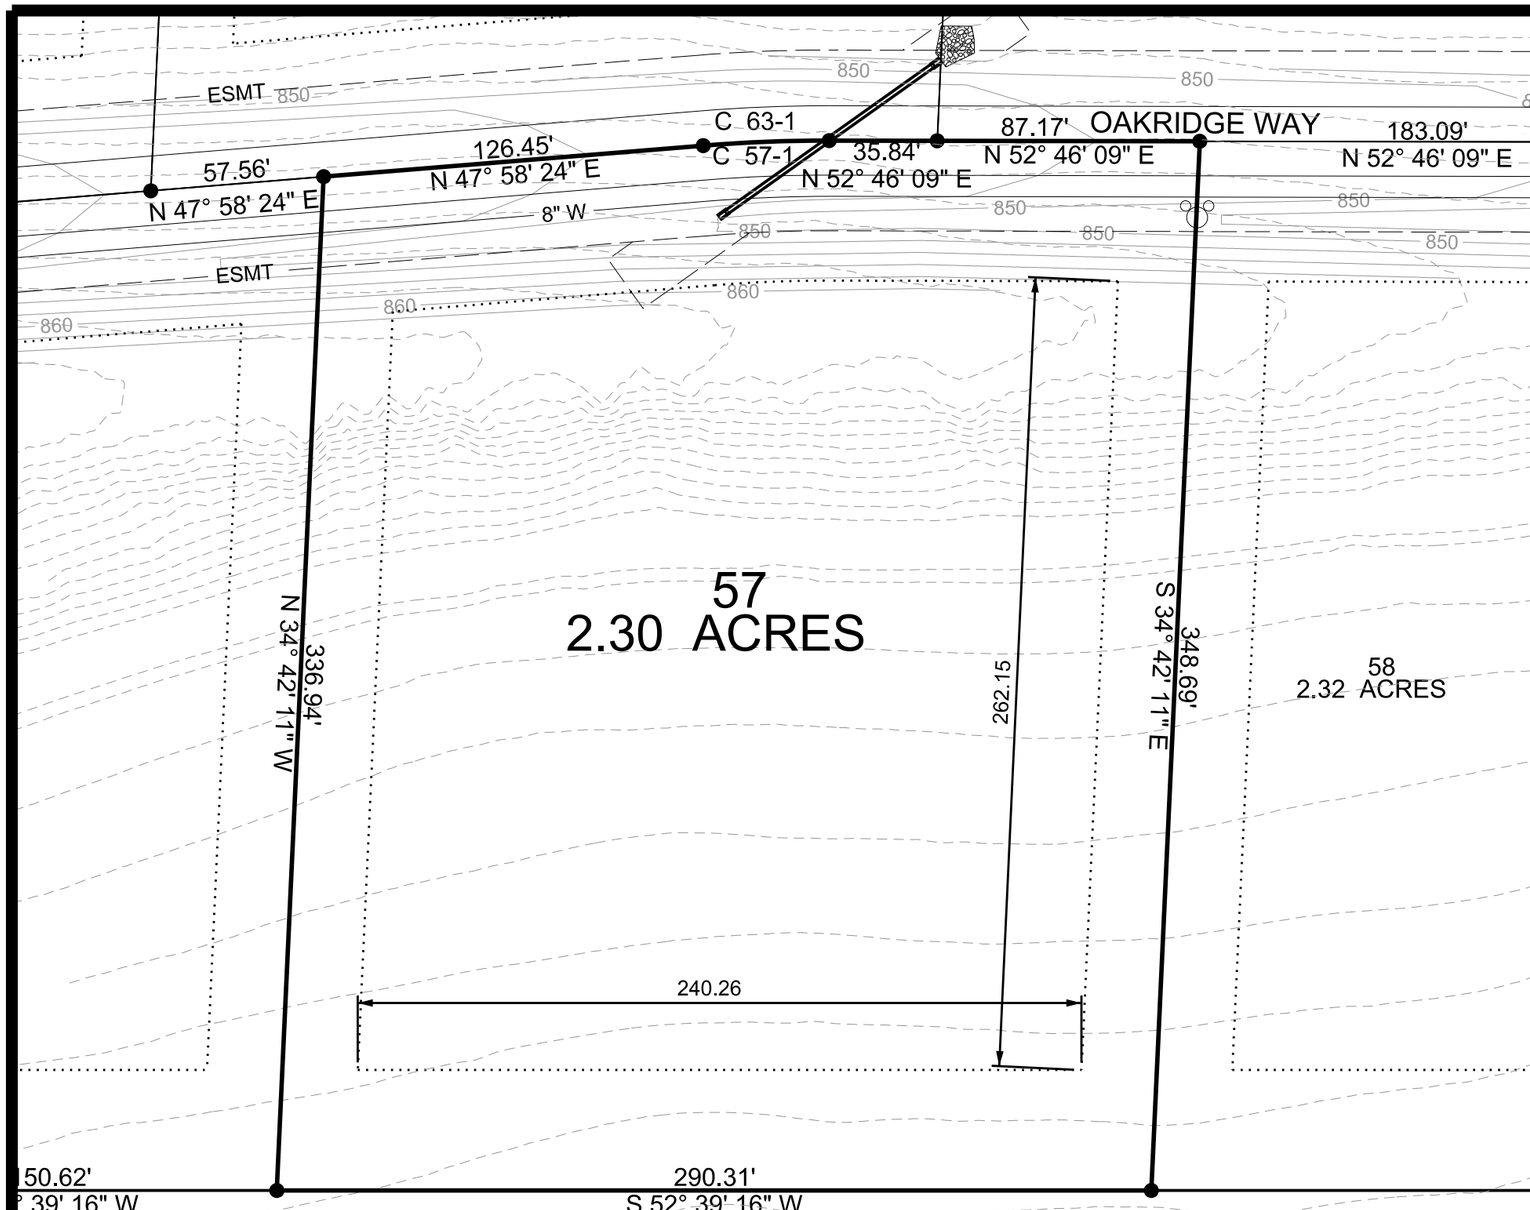

NAME	RADIUS	CURVE LENGTH	CHORD LENGTH	CHORD BEARING	DELTA
57-1	500.00'	41.85'	41.84'	N 50° 22' 16.58" E	4° 47' 44.66" RT

THE HIGHLANDS

LOT DIMENSIONS AND LAYOUT

LOT No. 57

THE HIGHLANDS

EST • 2016

INSITE ENGINEERING

5800 FELDSPAR WAY
HOOVER, ALABAMA 35244
OFFICE (205) 733-9696
FAX (205) 733-9697

CIVIL / GIS
INFRASTRUCTURE
ENVIRONMENTAL
PLANNING
COMMERCIAL
RESIDENTIAL

THIS DRAWING IS THE PROPERTY OF INSITE ENGINEERING, LLC. THE REPRODUCTION, IN WHOLE OR IN PART, WITHOUT PERMISSION IS PROHIBITED. COPYRIGHT © 2016, INSITE ENGINEERING, LLC